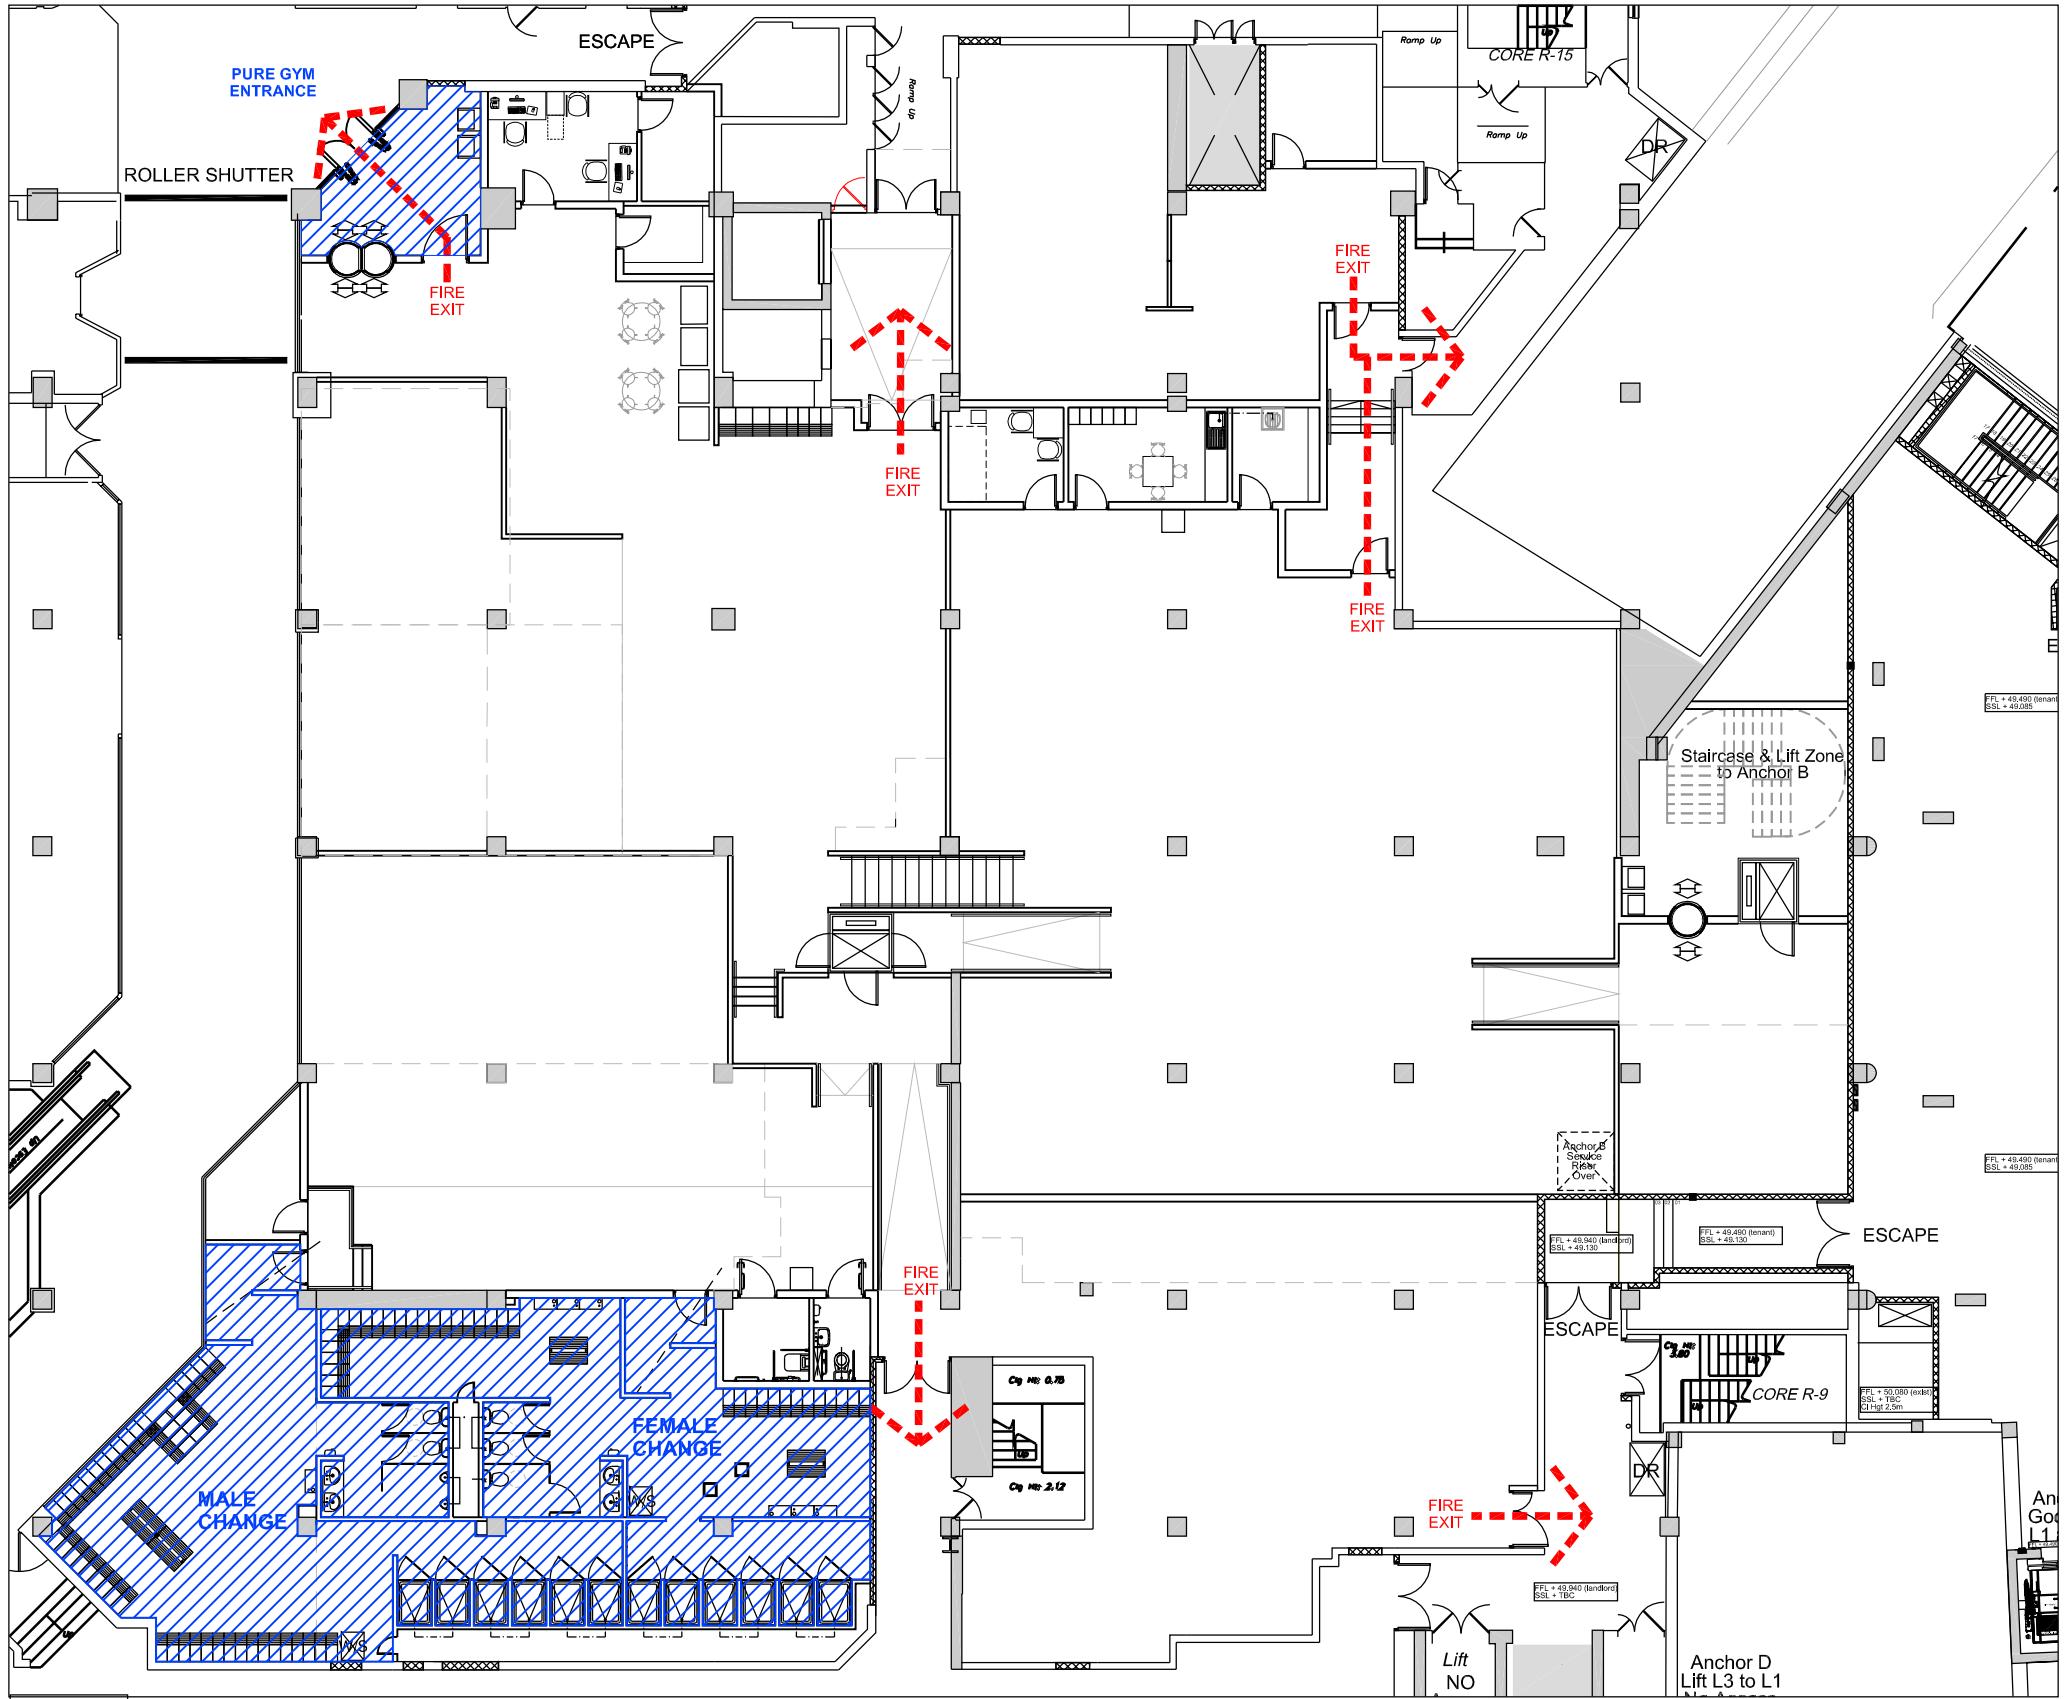

LEVEL 2

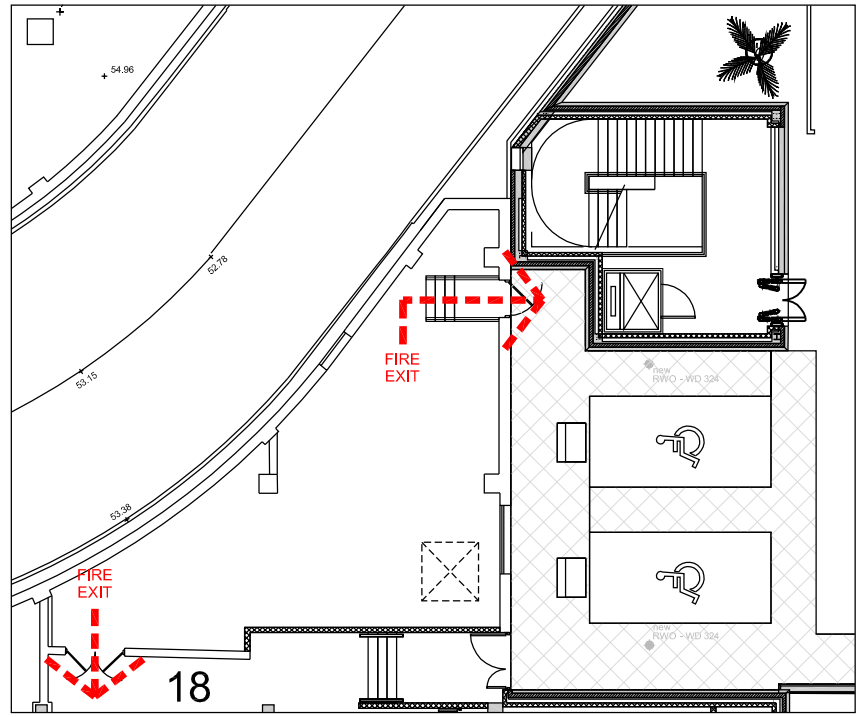

LEVEL 3

REV	DATE	DESCRIPTION	DRN	CHK
A	11.05.17	Amended in line with the latest GA Plan 11/05/17.	GR	GG

CLIENT
Pure Gym Ltd

PROJECT TITLE
Anchor B, Times Square, Sutton

DRAWING TITLE
Fire Evacuation Plan
Level 2 & 3

DRAWING PURPOSE
FOR CONSTRUCTION

DRAWN / CHECKED	DATE	SCALE	
AP/GR	Feb '17	1:200 @ A3	
JOB No	DRAWING No	STATUS	REVISION
1PG158	2-600	-	A

51 Barton Arcade
Deansgate
Manchester
M3 2BJ

T +44 (0)161 834 1018
F +44 (0)161 834 4798
E contact@mhaarchitects.com
W www.mhaarchitects.com

mha ARCHITECTS